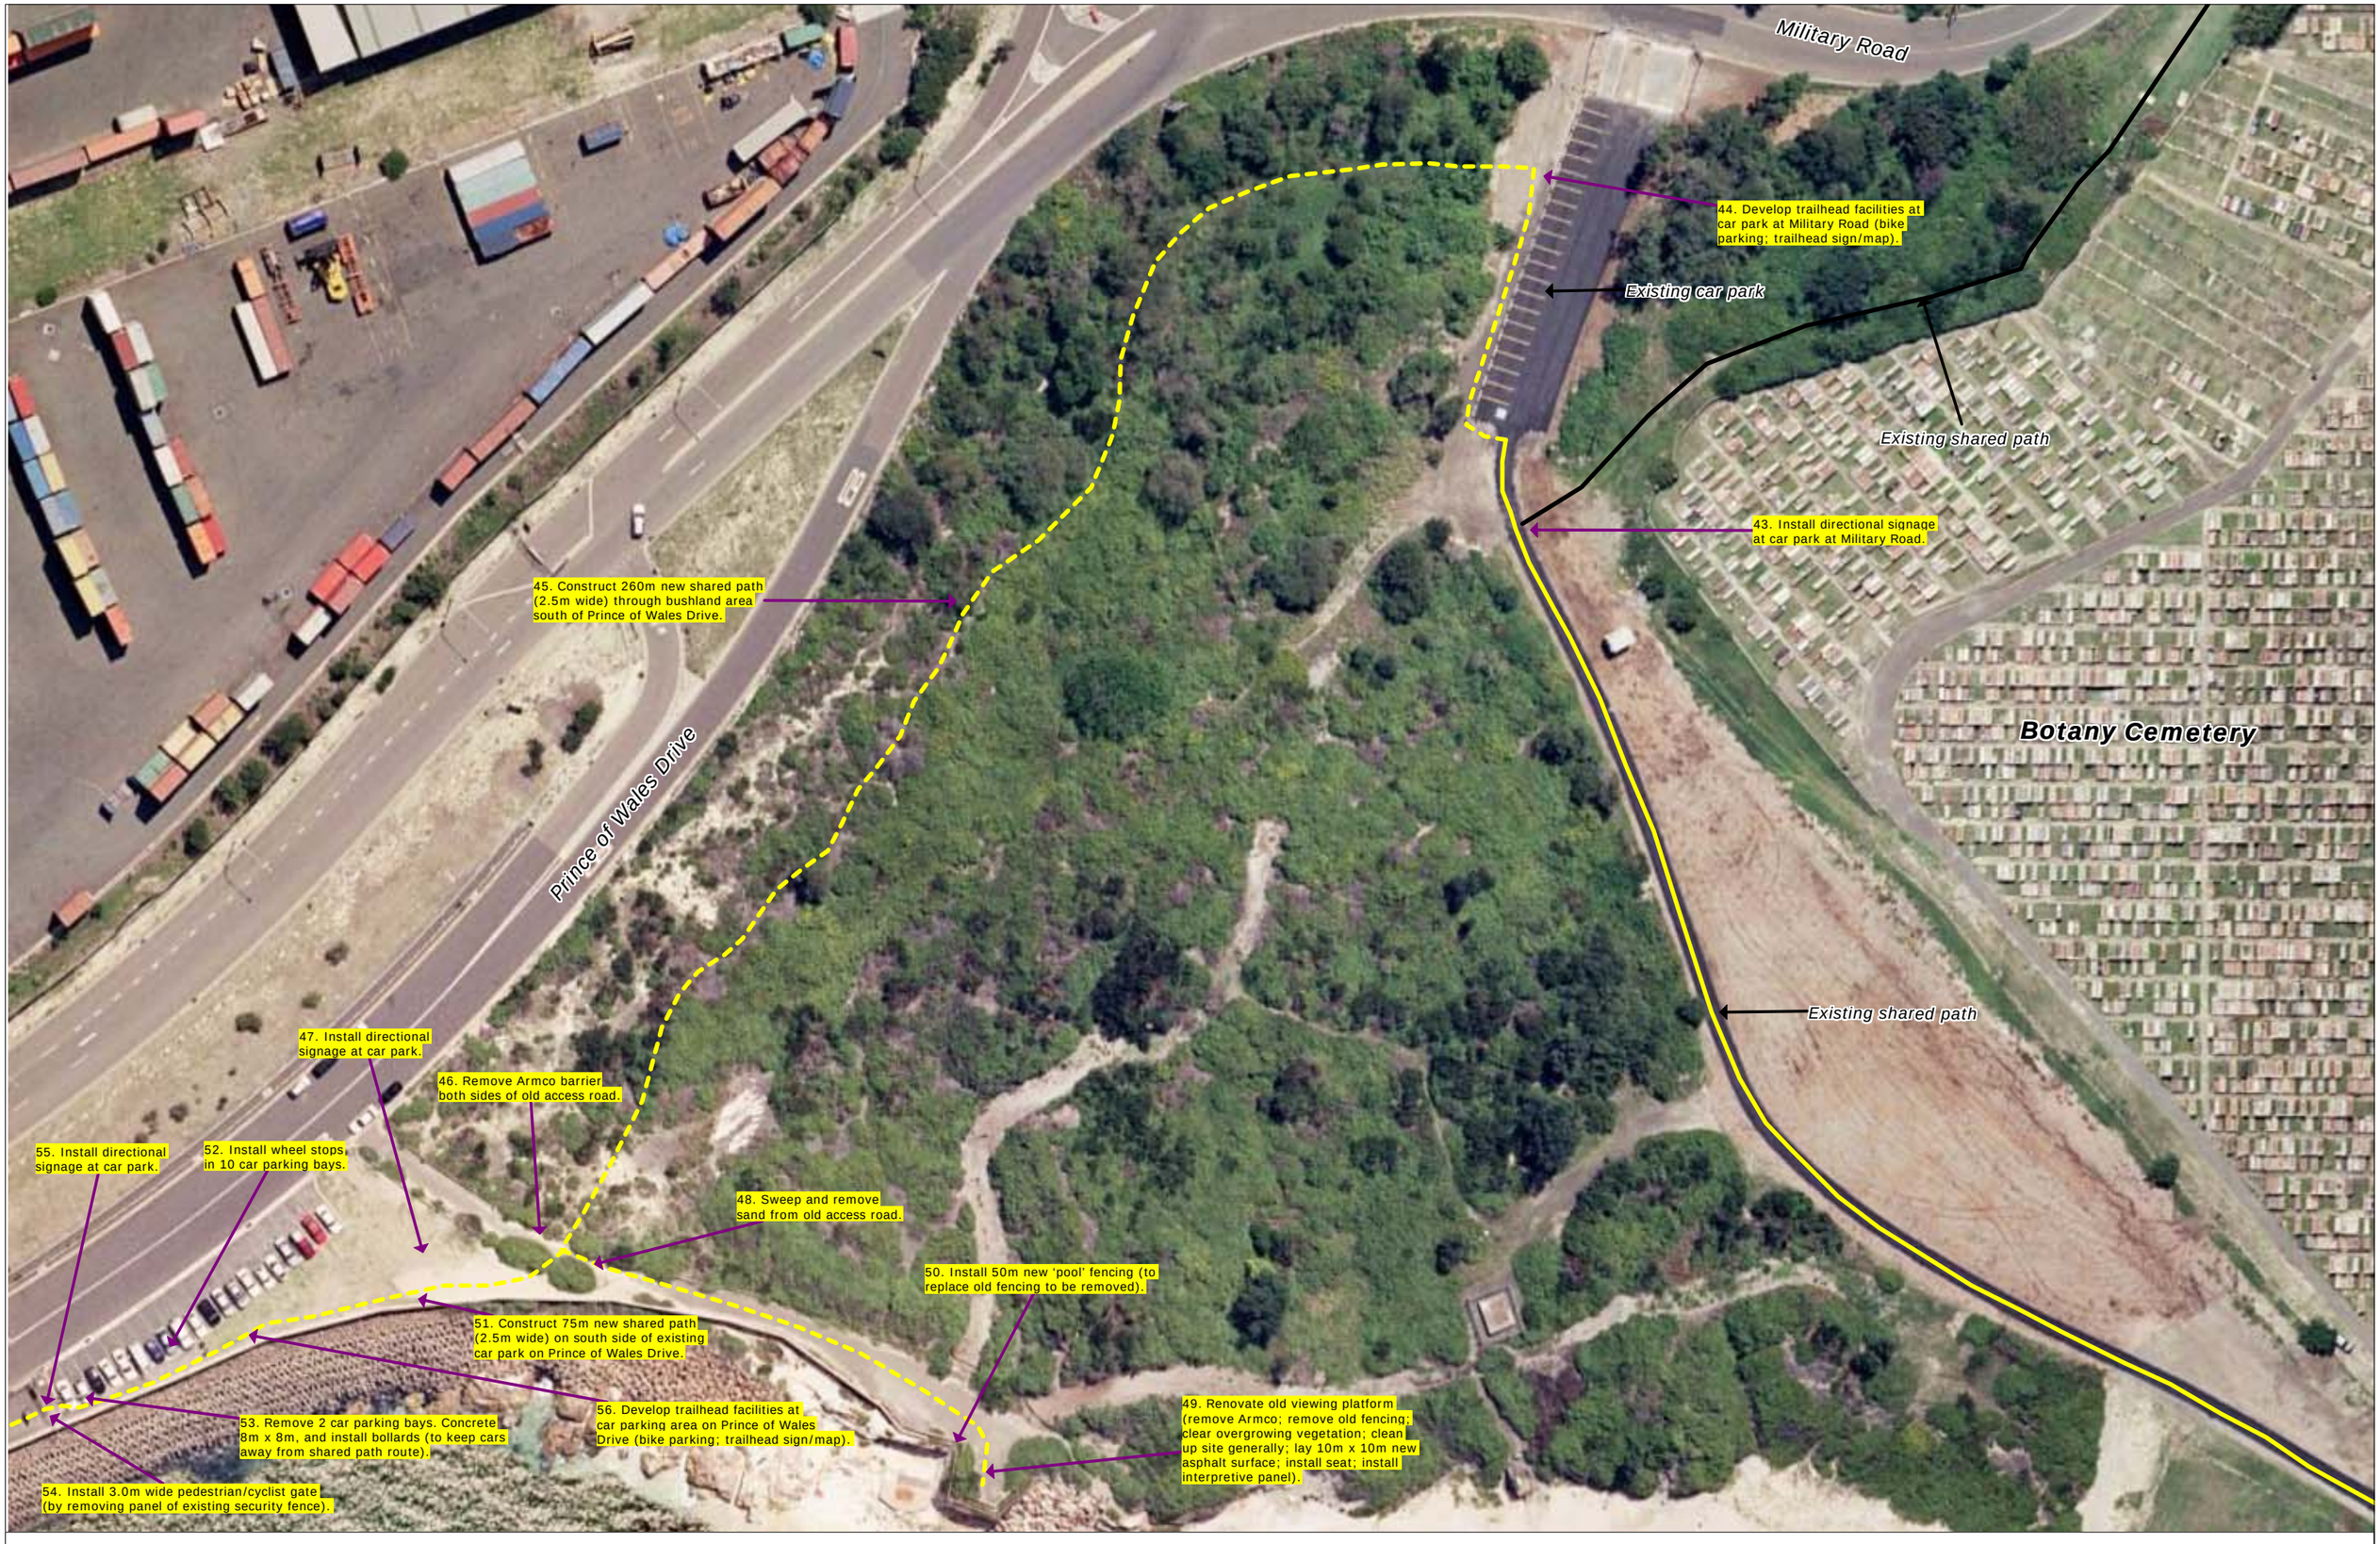

Mike Halliburton Associates
Trail Consultants

TRANSPLAN PTY LTD
Planning and Design

January 2009

N

Botany Bay Trail Master Plan

Plan 1D

SSROC
SOUTHERN SYDNEY REGIONAL ORGANISATION OF COUNCILS