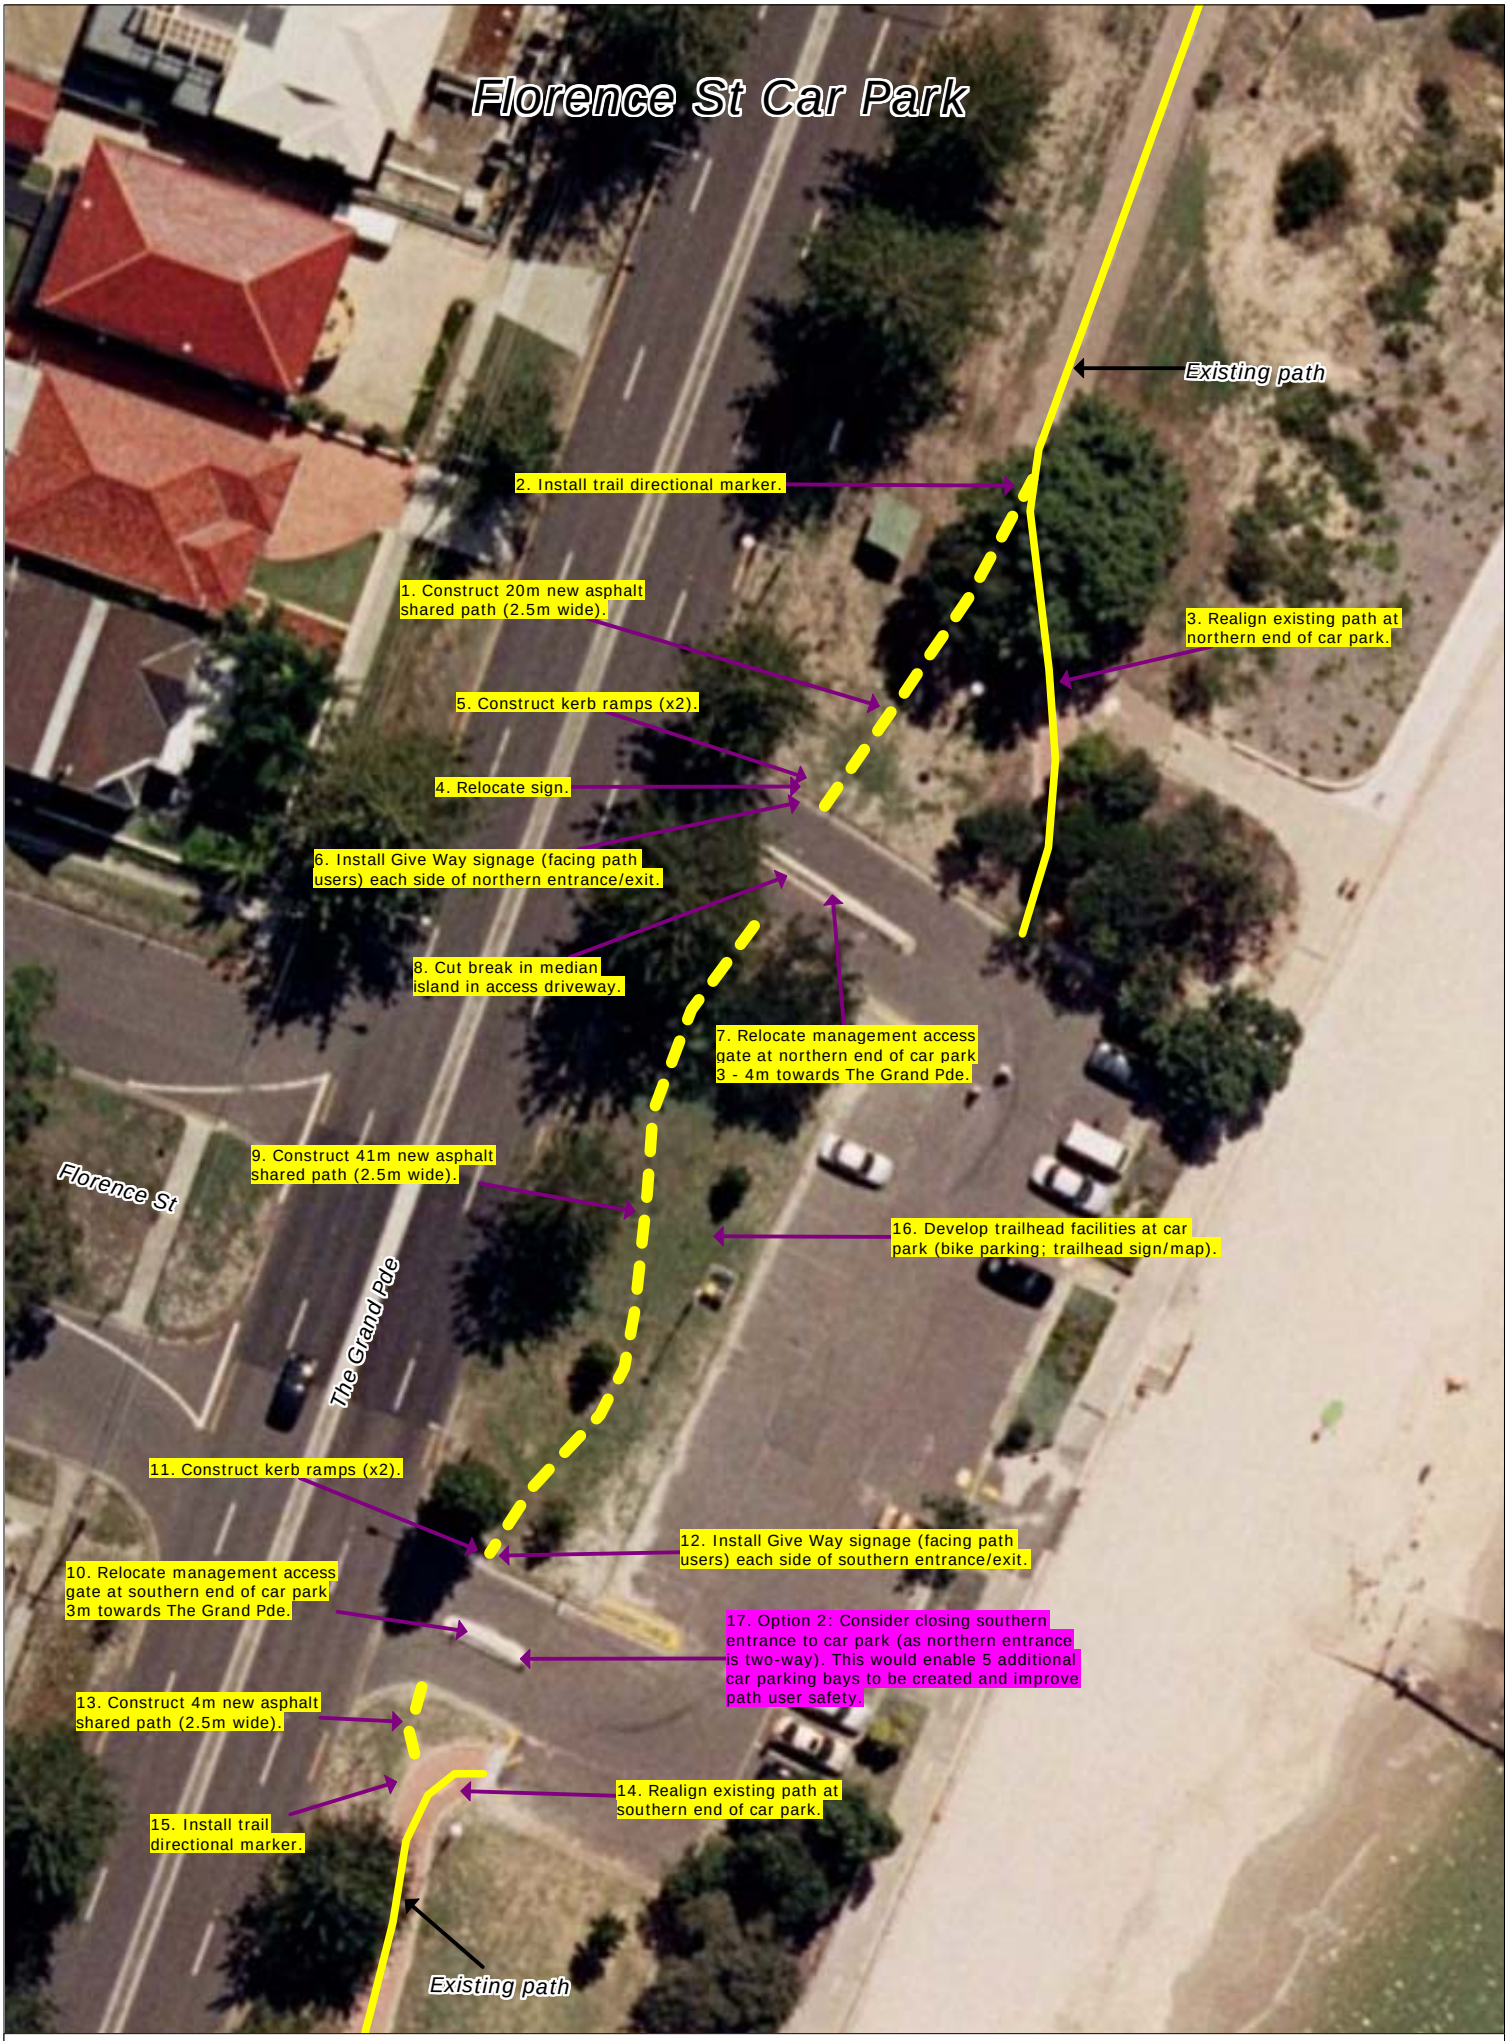

Mike Halliburton Associates
TRANSPLAN PTY LTD Planning and Design

January 2009

N

Botany Bay Trail Master Plan **Plan 5C**

SSROC SOUTHERN SYDNEY REGIONAL ORGANISATION OF COUNCILS